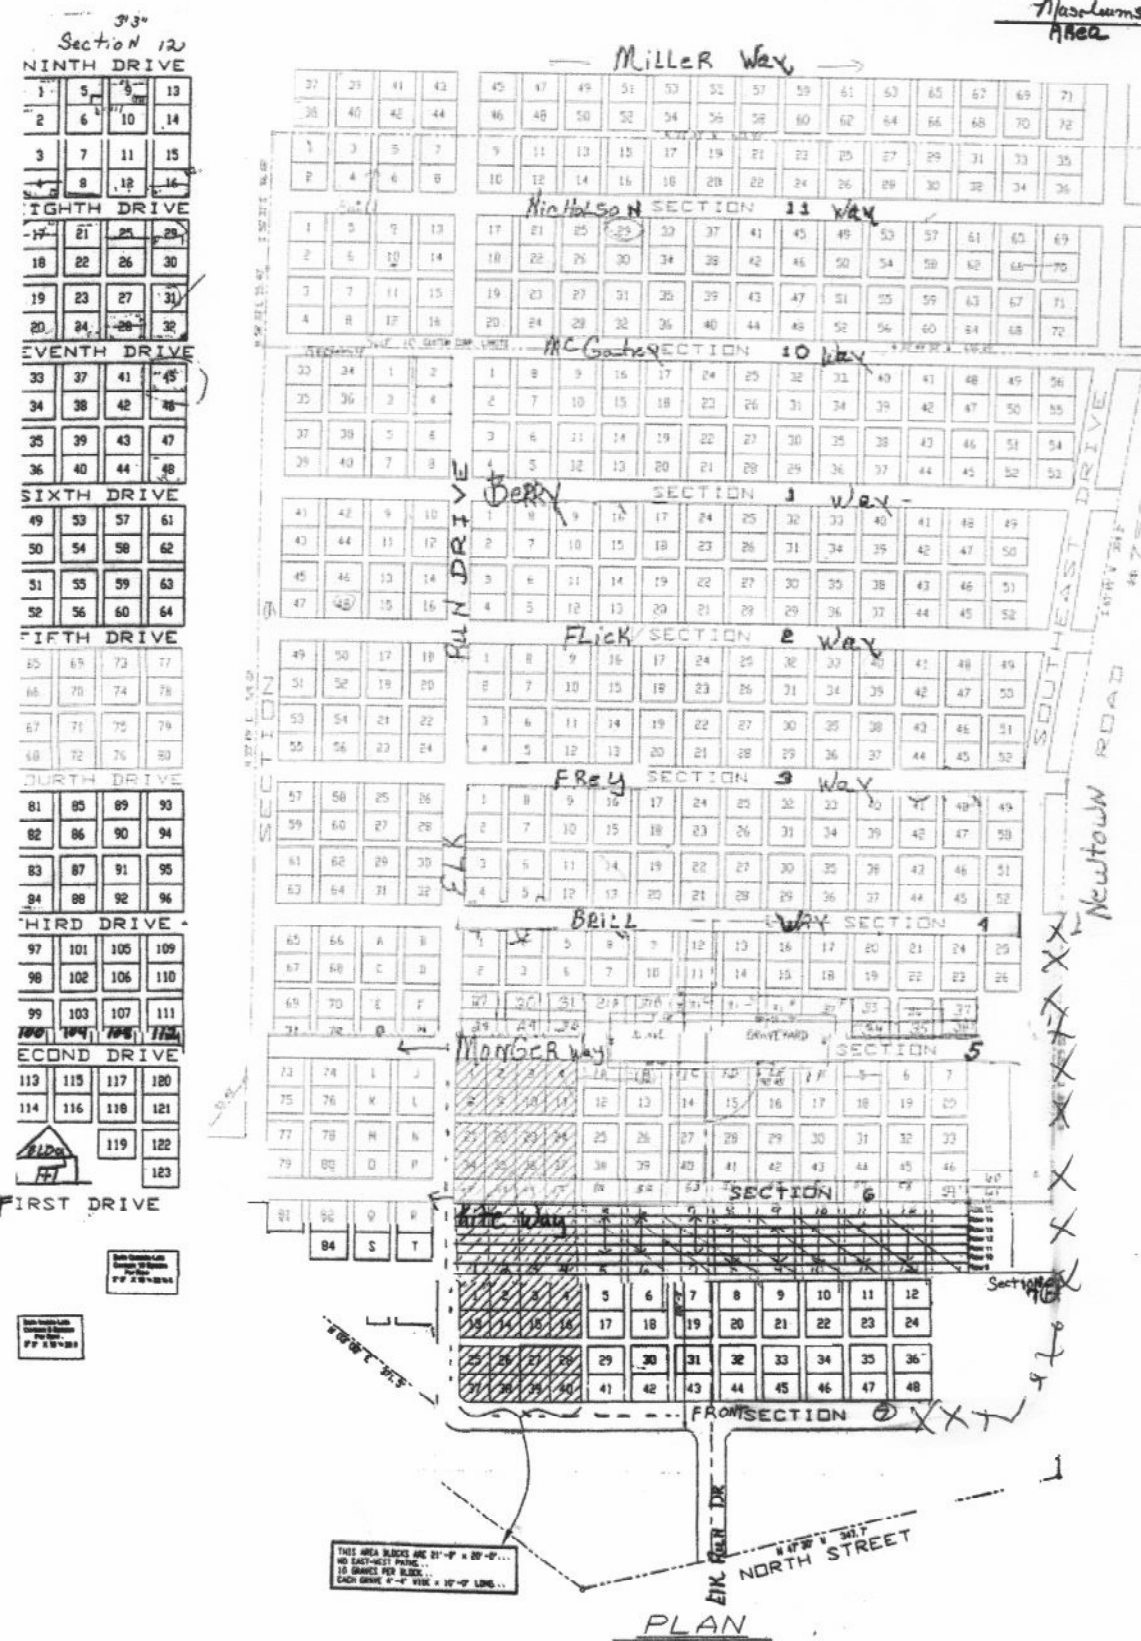
Section 12
NINTH DRIVE
EIGHTH DRIVE
SEVENTH DRIVE
SIXTH DRIVE
FIFTH DRIVE
FOURTH DRIVE
THIRD DRIVE
SECOND DRIVE
FIRST DRIVE
Miller Way
Nicholson SECTION 11 Way
McGatrey SECTION 10 Way
Berry SECTION 1 Way
Flick SECTION 2 Way
Frey SECTION 3 Way
Brill Way SECTION 4
Monger Way SECTION 5
SECTION 6
Kite Way
FRONT SECTION 7
Elk Run Dr
Elk Run Dr
Southeast Drive
Newtown Road
North Street
Plan